This survey was filed with the St. Louis County Surveyor's Office in accordance with St. Louis County Ordinance 21

Not for Public Distribution

This survey was filed with the St. Louis County Surveyor's Office in accordance with St. Louis County Ordinance 21

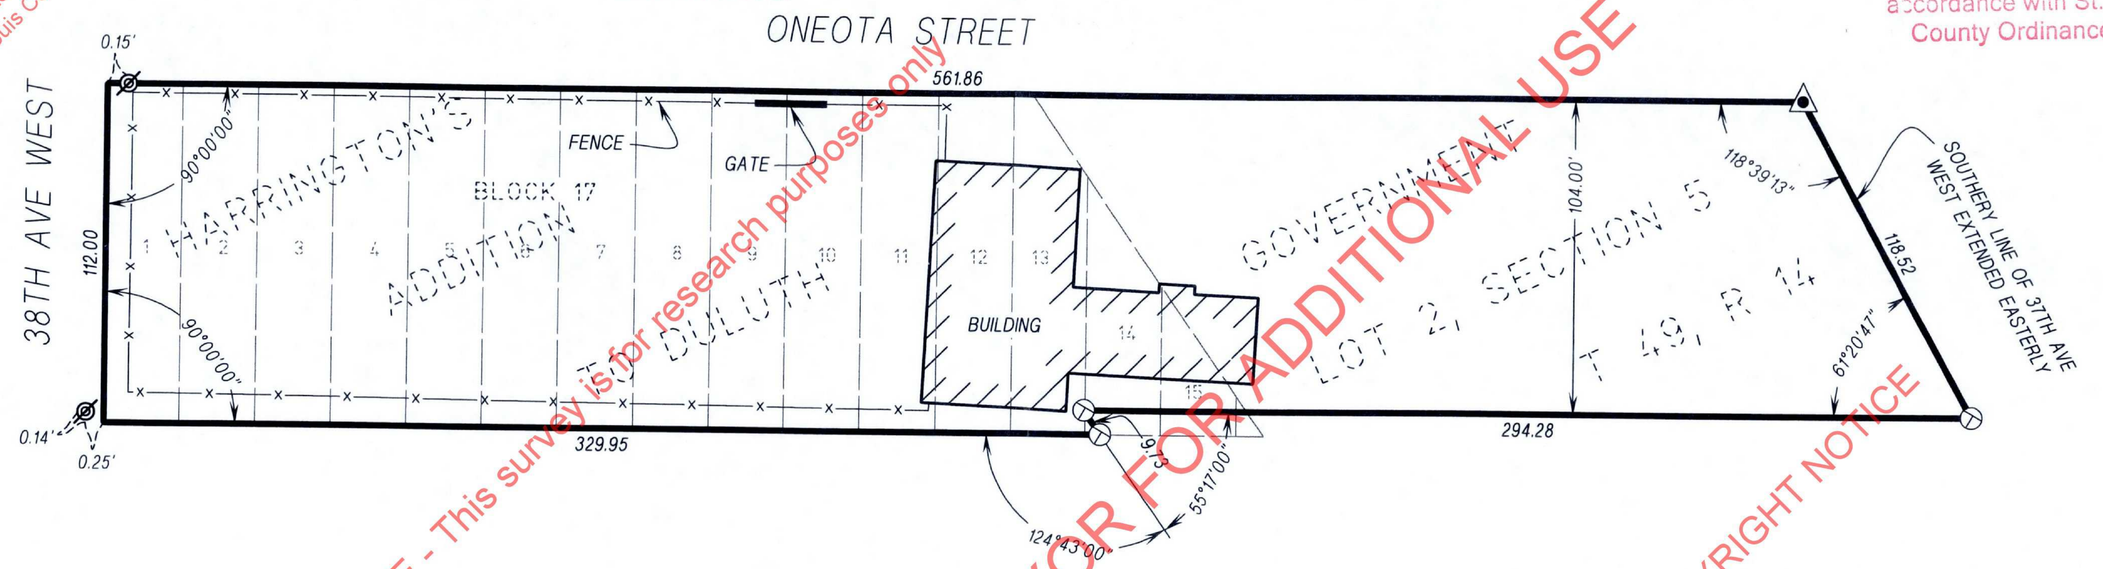

COPYRIGHT NOTICE - This survey is for research purposes only - COPYRIGHT NOTICE

CONTACT SIGNING SURVEYOR FOR ADDITIONAL USE

LEGAL DESCRIPTION (BY OTHERS):

BLOCK 17, HARRINGTON'S ADDITION TO DULUTH, AND TO ALL THAT PART OF GOVERNMENT LOT 2, SECTION 5, TOWNSHIP 49, RANGE 14, WHICH LIES BETWEEN BLOCK 17, HARRINGTON'S ADDITION TO DULUTH ON THE SOUTHERLY SIDE, THE SOUTHERLY LINE OF 37TH AVENUE WEST ON THE NORTHERLY SIDE; ONEOTA STREET ON THE WESTERLY SIDE AND A LINE DRAWN PARALLEL WITH A DISTANT 104 FEET EASTERLY FROM ONEOTA STREET ON THE EASTERLY SIDE.

LEGEND

- PROPERTY LINE
- PLAT
- FOUND PK NAIL
- SET "T" IRON W/ CAP NO 18164
- FOUND REBAR W/ CAP NO 15294

GRAPHIC SCALE

0' 50' 100'

1 IN = 50 FEET

This survey was filed with the St. Louis County Surveyor's Office in accordance with St. Louis County Ordinance 21

NOV 1 7 2008

Not for Public Distribution

08-754

ENGINEERS ▫ SURVEYORS ▫ PLANNERS

SALO ENGINEERING, INC.

4560 Norway Pines Place ▫ Duluth, Minnesota 55811 ▫ 218/727-8796

I HEREBY CERTIFY THAT THIS SURVEY WAS PREPARED BY ME OR UNDER MY DIRECT SUPERVISION AND THAT I AM A DULY LICENSED LAND SURVEYOR UNDER THE LAWS OF THE STATE OF MINNESOTA.

James W. Forsbo

DATE 8-18-08

MN. LIC. NO. 18164

NO	DATE	REVISION	BY
1			
2			
3			

BOUNDARY SURVEY OF BLOCK 17 AND PART OF GOV'T LOT 2, SECTION 5, T 49 N, R 14 W, ST. LOUIS COUNTY, MINNESOTA
FOR: KRAUS ANDERSON CONST. CO., C/O WADE ENGEBRETSON

JOB NO. L4511 DATE 8/18/2008

P:\L jobs\L4511\dwg\L4511.dwg, 11 x 17, 8/18/2008 3:56:47 PM, DSzyszkoski

This survey was filed with the St. Louis County Surveyor's Office in accordance with St. Louis County Ordinance 21