Certificate of Survey

Property and Site Survey for Lots 12 through 19,
Block 34 in the plat of GARY FIRST DIVISION
Section 3, T. 48 N. R. 15 W. 4th P.M.
City of Duluth, St. Louis County, Minnesota

LEGEND

- Found Plat Corner Monument (1910) or Private Survey Monument (1951).
- Set Plat Corner Monument 5/8"d. x 30"long Rebar with 1"d. Plastic RLS Cap 24587.
- Set 1"x2"x 1'long Wood Hub.
- Computed Survey Position.

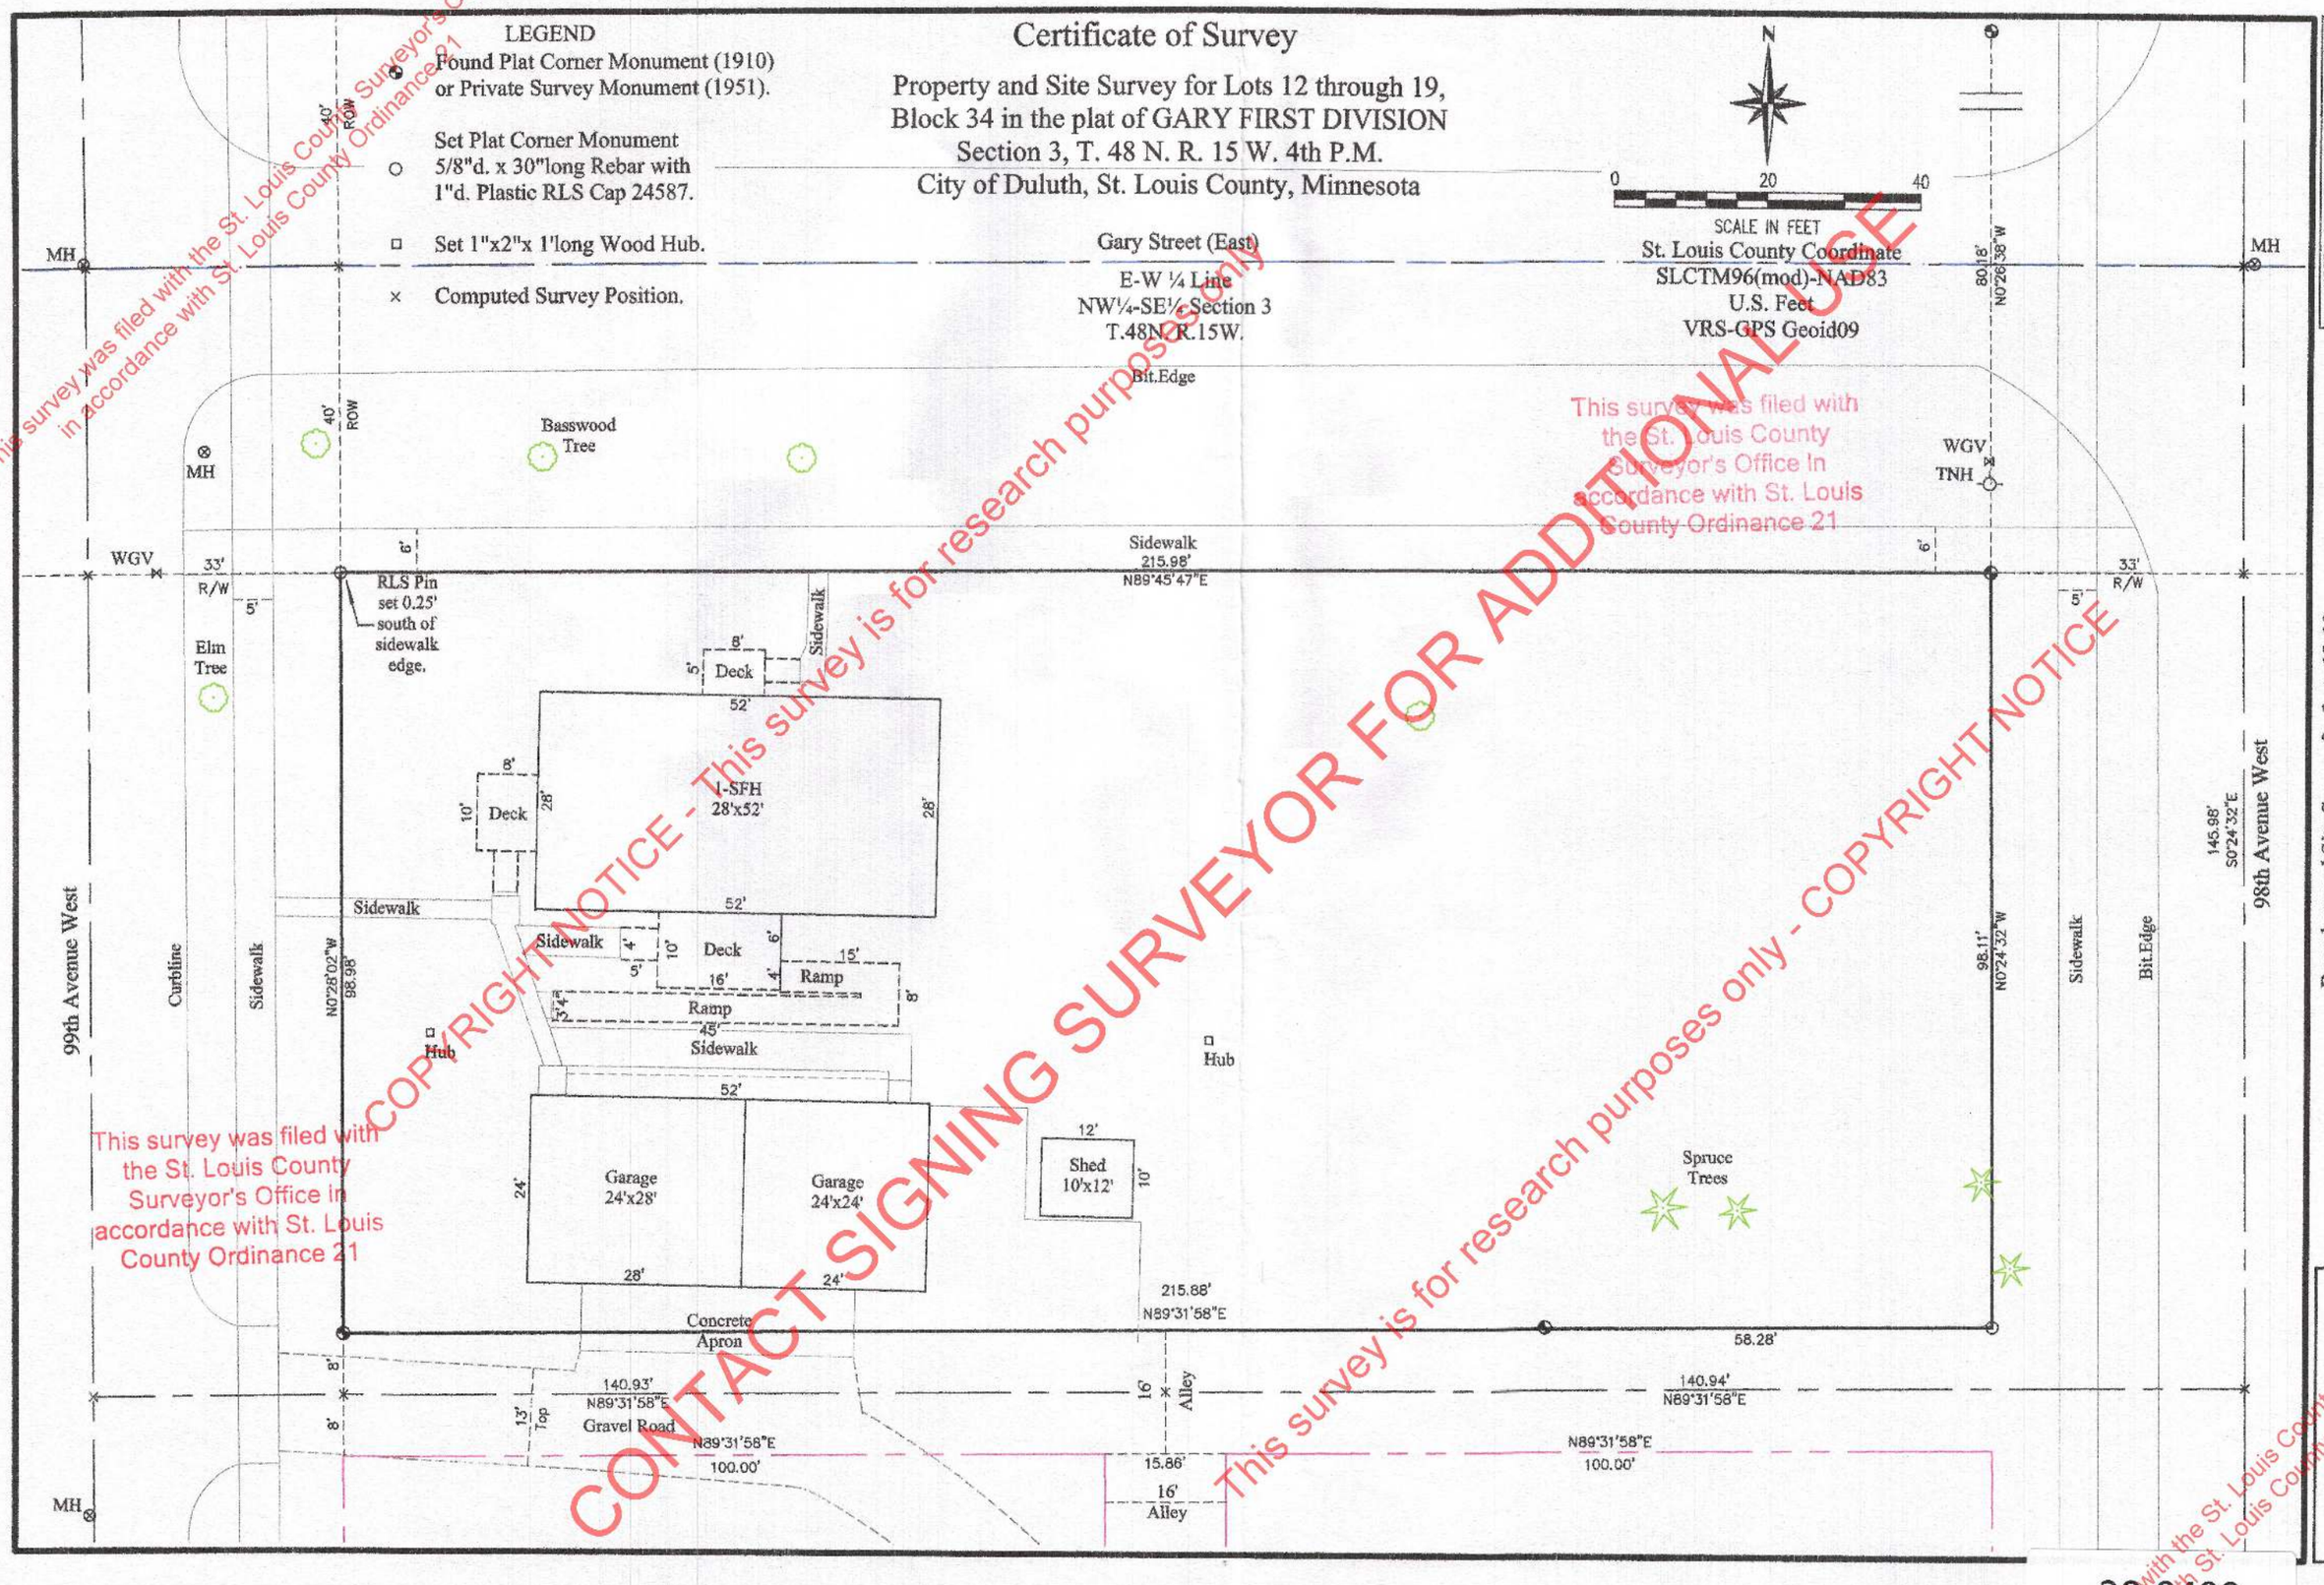

This survey was filed with the St. Louis County Surveyor's Office in accordance with St. Louis County Ordinance 21
COPYRIGHT NOTICE - This survey is for research purposes only
CONTACT SIGNING SURVEYOR FOR ADDITIONAL USE
This survey is for research purposes only - COPYRIGHT NOTICE
This survey was filed with the St. Louis County Surveyor's Office In accordance with St. Louis County Ordinance 21
This survey was filed with the St. Louis County Surveyor's Office in accordance with St. Louis County Ordinance 21
This survey was filed with the St. Louis County Surveyor's Office in accordance with St. Louis County Ordinance 21

NORTH COUNTRY LAND SURVEYOR, INC.
Anthony Lueck
Surveyor
GPS Drafting Mapping Property Class
Minnesota/Wisconsin
MN LIC. 24587/WI LIC. 2236
BUS. 218-348-0537
anthonylueck@duluth.com
6098 Ryan Road
Duluth, MN 55804

Boundary and Site Survey for Lots 12-19,
Block 34 in the plat of Gary First Division
Parcel No. 010-1800-08440
James Strohmeier
102 E. Gary Street
Duluth, Minnesota 55808

I HEREBY CERTIFY THAT THIS PLAN, SPECIFICATION, OR REPORT WAS PREPARED BY ME OR UNDER MY DIRECT SUPERVISION AND THAT I AM A DULY LICENSED LAND SURVEYOR UNDER THE LAWS OF THE STATE OF Minnesota

NAME: Anthony Lueck
SIGNATURE:
DATE: 7/20/2020Print7/25/2020
LIC. No. 24587

20-0499