This survey was filed with the St. Louis County Surveyor's Office in accordance with St. Louis County Ordinance 21

This survey was filed with the St. Louis County Surveyor's Office in accordance with St. Louis County Ordinance 21

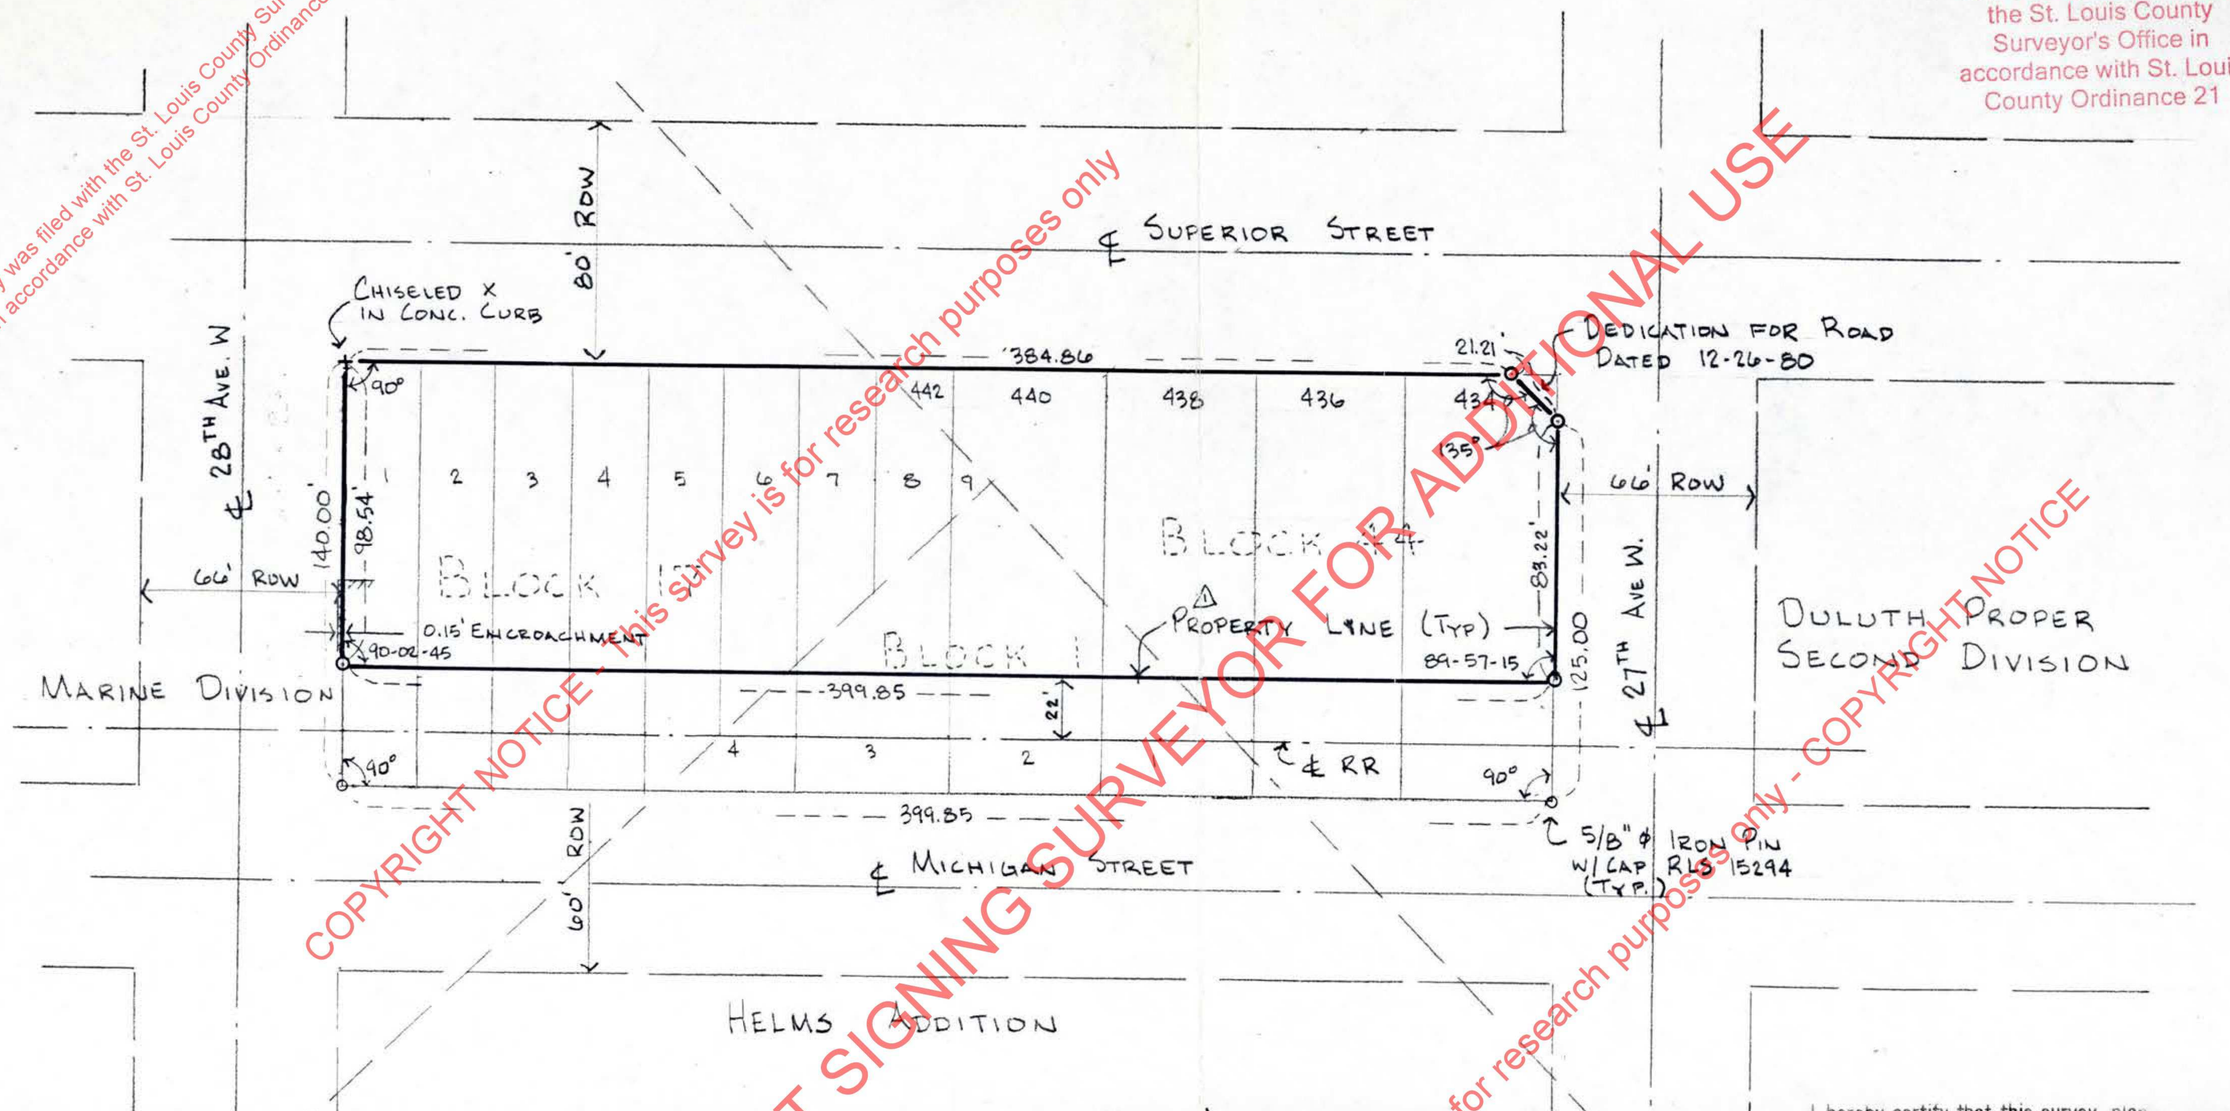

PROPERTY DESCRIPTION

All that part of Block 1, Helms Addition; Block 44, Duluth Proper, Second Addition; and Block 17, Marine Division, which lies northwesterly of a line parallel and 22 feet northwesterly of the centerline of the Soo Line Railroad main track, Duluth, Minnesota.

I hereby certify that this survey, plan, and report was prepared by me or under my direct supervision and that I am a duly Registered Land Surveyor under the laws of the State of Minnesota.

John J. Hinzmann Jr.

Date 1-15-88 Reg. No. 15294

This survey was filed with the St. Louis County Surveyor's Office in accordance with St. Louis County Ordinance 21

Not for Public Distribution

90-207

COPYRIGHT NOTICE - This survey is for research purposes only - COPYRIGHT NOTICE
CONTACT SIGNING SURVEYOR FOR ADDITIONAL USE
This survey is for research purposes only

This survey was filed with the St. Louis County Surveyor's Office in accordance with St. Louis County Ordinance 21

DESIGNED BY		DATE	
DRAWN BY JH			
CHECKED BY			
DATE 1-15-88	1/88	REVISE DESC.	JH. Jr.
SCALE 1" = 50'	MARK	DATE	REVISION

SEAWAY ENGINEERING CO.
Consulting Engineers & Land Surveyors
Duluth Minnesota

PROPERTY SURVEY FOR COMO OIL CO.
DULUTH MINNESOTA

JOB NO. 88002
SHEET 1 OF

A&E SUPPLY-DULUTH