Not for Public Distribution
This survey was filed with the St. Louis County Surveyor's Office in accordance with St. Louis County Ordinance 21

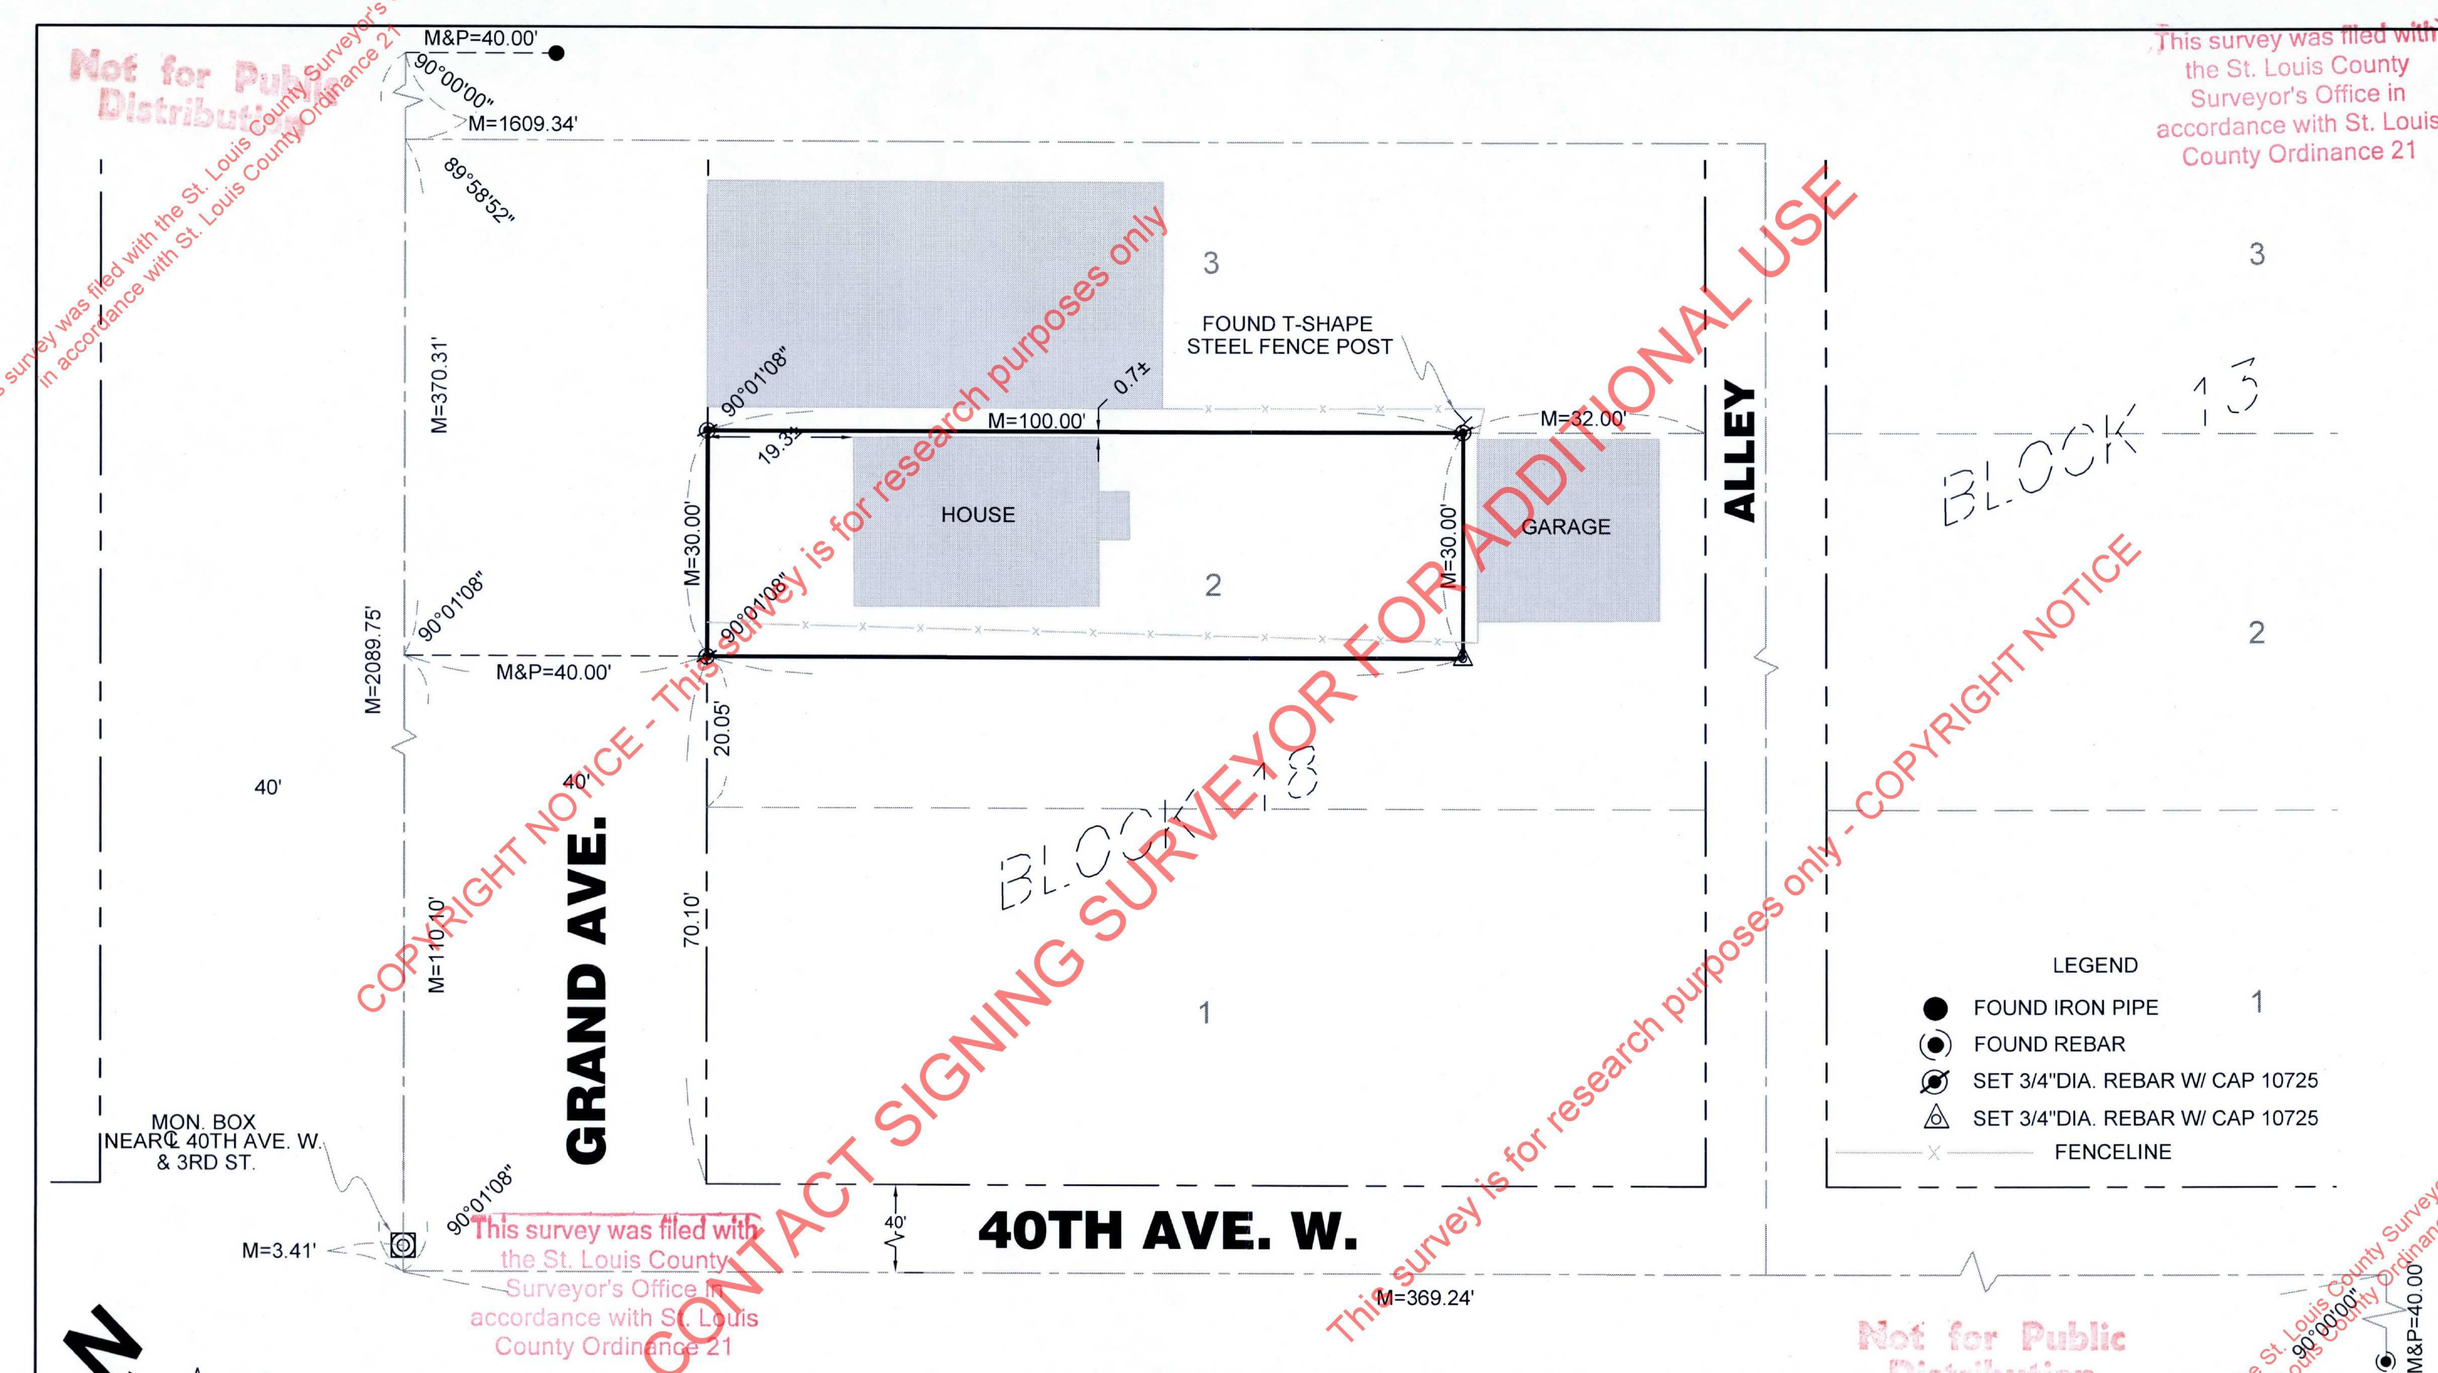

COPYRIGHT NOTICE - This survey is for research purposes only - COPYRIGHT NOTICE
CONTACT SIGNING SURVEYOR FOR ADDITIONAL USE
This survey is for research purposes only
This survey was filed with the St. Louis County Surveyor's Office in accordance with St. Louis County Ordinance 21
Not for Public Distribution

GORDON OFTEDAHL
2 BANKS AVE.
SUPERIOR, WI 54880
E'LY 30' OF N"LY 100' OF LOT 2, BLK 18,
HAZELWOOD ADD. TO ONEOTA,
ST. LOUIS CO., WI

Livgard Surveying, Inc.
Registered Land Surveyors
1507 Tower Ave. Suite 303
Superior, WI 54880
Tele: 715-395-6787
Cell: 218-390-6787

I hereby certify that this survey, plan, or report was prepared by me or under my direct supervision and that I am a duly Licensed Land Surveyor under the laws of the State of Minnesota.
Norman B. Livgard, MN License Number 10725

Date: 12-19-11

12-92

APR 26 2012