Not for Public Distribution
This survey was filed with the St. Louis County Surveyor's Office in accordance with St. Louis County Ordinance 21

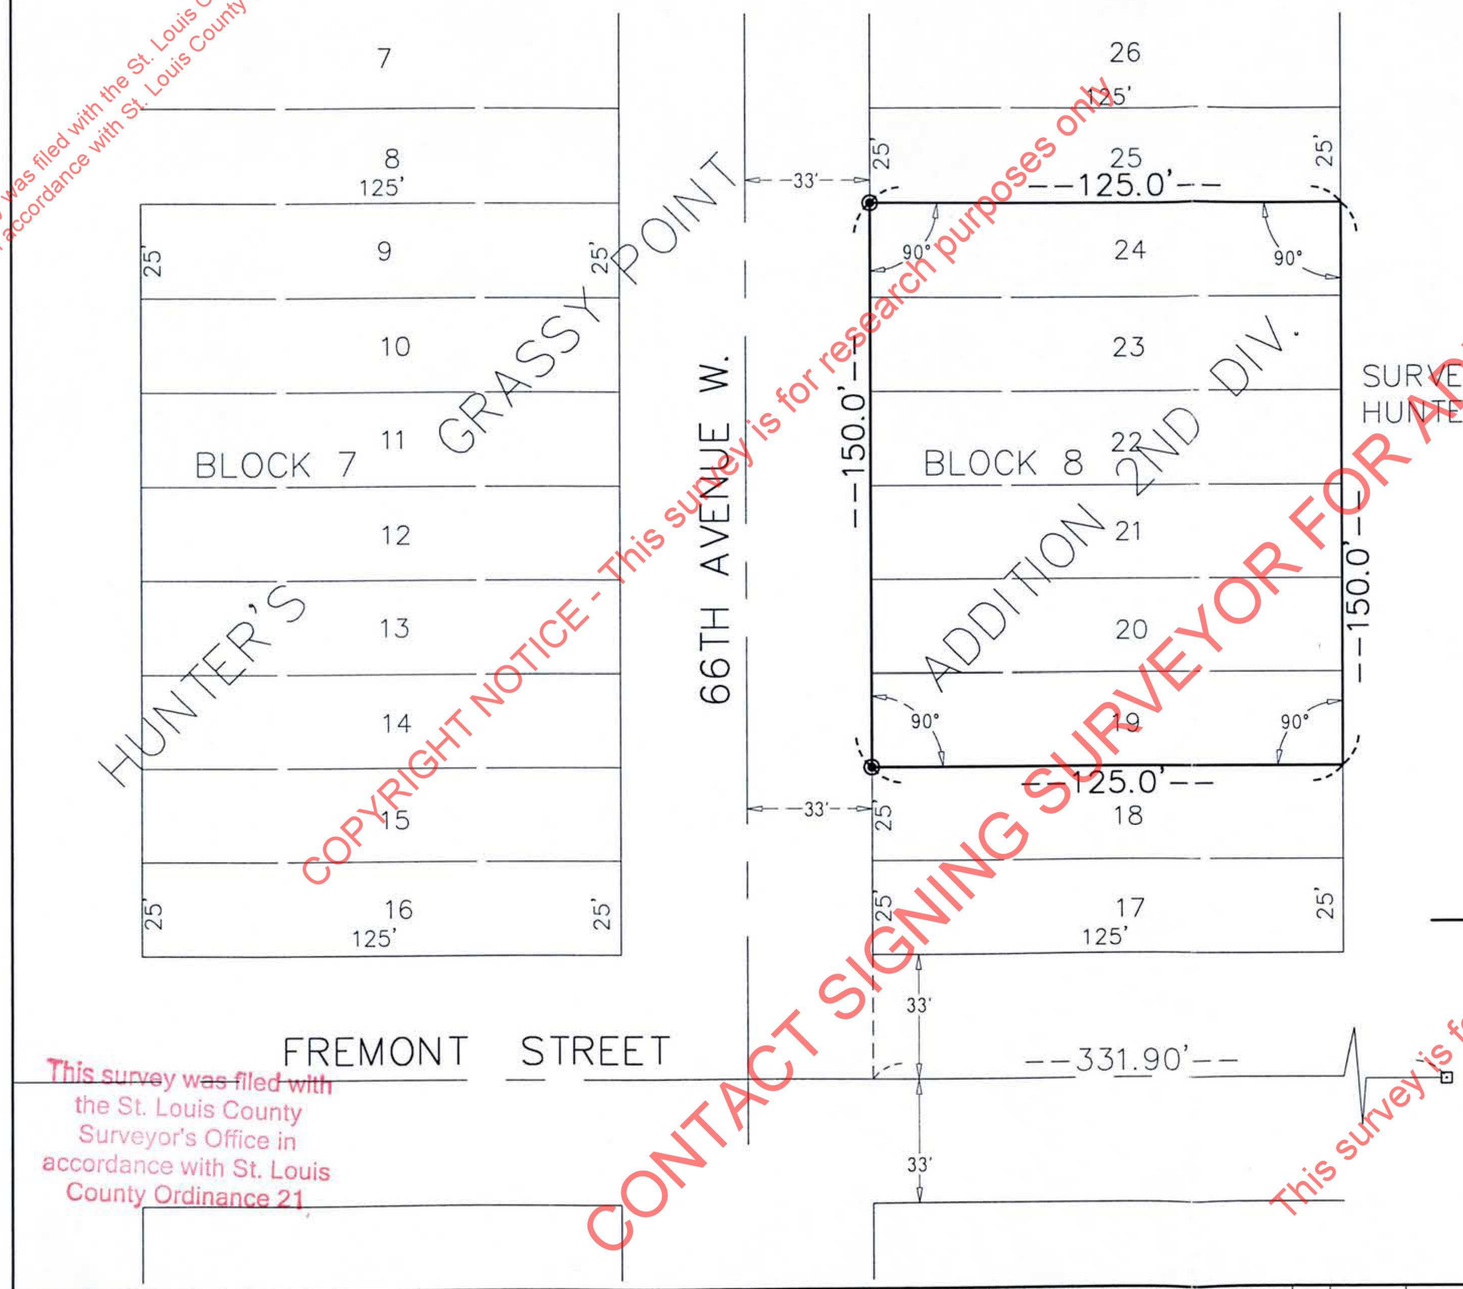

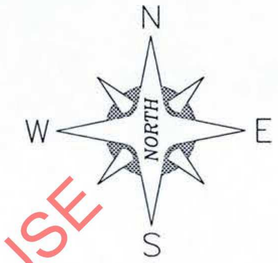

This survey was filed with the St. Louis County Surveyor's Office in accordance with St. Louis County Ordinance 21

SCALE: 1" = 40'

DESCRIPTION

SURVEY OF LOTS 19, 20, 21, 22, 23 AND 24, BLOCK 8, HUNTER'S GRASSY POINT ADDITION,SECOND DIVISION. D DIVISION.

LEGEND

IRON SURVEY MARKER – SET LS 13794

MONUMENT – FOUND

PROPERTY LINE

COPYRIGHT NOTICE - This survey is for research purposes only - COPYRIGHT NOTICE
CONTACT SIGNING SURVEYOR FOR ADDITIONAL USE
This survey is for research purposes only

This survey was filed with the St. Louis County Surveyor's Office in accordance with St. Louis County Ordinance 21

Not for Public Distribution

DEC 23 1996

96-435

ENGINEERS • SURVEYORS • PLANNERS
SALO ENGINEERING, INC.
15 East First Street • Duluth, Minnesota 55802 • 218/727-8796

I HEREBY CERTIFY THAT THIS SURVEY WAS PREPARED BY ME OR UNDER MY DIRECT SUPERVISION AND THAT I AM A DULY LICENSED LAND SURVEYOR UNDER THE LAWS OF THE STATE OF MINNESOTA.

DATE 12/2/96
MN. LIC. NO. 13794

NO	DATE	REVISION	BY
1			
2			
3			

SURVEY FOR:
DWR CONTRACTING
930 ALMAC DRIVE, PROCTOR, MINN.55810

JOB NO. L-3784 DATE 11-15-96

C:\P\L3784\DWG\L3784 Mon Dec 02 09:55:12 1996 plotted by : TOM